




WALL SCHEDULE		
1		FREE DRAINING BACKFILL 1/2" MIN. SPACE BACK FILL TO 18" INTERSPACING STEAK 12" O.D. DRAINAGE LAYER 3/4" MIN. POLY DRAINAGE LAYER 3/4" MIN. POLY DRAINAGE LAYER 1/2" MIN. POLY DRAINAGE LAYER
2		FREE DRAINING BACKFILL 1/2" MIN. SPACE BACK FILL TO 18" INTERSPACING STEAK 12" O.D. DRAINAGE LAYER 3/4" MIN. POLY DRAINAGE LAYER 3/4" MIN. POLY DRAINAGE LAYER 1/2" MIN. POLY DRAINAGE LAYER
3		12" NOMINAL 3/4" MIN. POLY DRAINAGE LAYER 12" NOMINAL 3/4" MIN. POLY DRAINAGE LAYER 12" NOMINAL
4		4" NATURAL STONE VENEER (SPEC 18.2) 1" AIRSPACE 1" CONTINUOUS RIGID INSULATION TYPICAL BRICK 3/4" WOOD JOIST BEARING 3/4" MIN. POLY DRAINAGE LAYER 1/2" NOMINAL
5		FREE FINISHED VERTICAL WOOD SING. - SPEC 18.2 VERTICAL JOINTS AT 16" FROM MANUFACTURER TYPICAL BRICK 3/4" WOOD JOIST BEARING 3/4" MIN. POLY DRAINAGE LAYER 1/2" NOMINAL
6		FREE FINISHED HORIZONTAL WOOD SING. - SPEC 18.2 VERTICAL JOINTS AT 16" FROM MANUFACTURER TYPICAL BRICK 3/4" WOOD JOIST BEARING 3/4" MIN. POLY DRAINAGE LAYER 1/2" NOMINAL
7		4" NATURAL STONE VENEER (SPEC 18.2) 1" AIRSPACE 1" CONTINUOUS RIGID INSULATION TYPICAL BRICK 3/4" WOOD JOIST BEARING 3/4" MIN. POLY DRAINAGE LAYER 1/2" NOMINAL
8		4" NATURAL STONE VENEER (SPEC 18.2) 1" AIRSPACE 1" CONTINUOUS RIGID INSULATION TYPICAL BRICK 3/4" WOOD JOIST BEARING 3/4" MIN. POLY DRAINAGE LAYER 1/2" NOMINAL
9		12" NOMINAL 3/4" MIN. POLY DRAINAGE LAYER 12" NOMINAL
10		12" NOMINAL 3/4" MIN. POLY DRAINAGE LAYER 12" NOMINAL
11		12" NOMINAL 3/4" MIN. POLY DRAINAGE LAYER 12" NOMINAL
12		12" NOMINAL 3/4" MIN. POLY DRAINAGE LAYER 12" NOMINAL
13		12" NOMINAL 3/4" MIN. POLY DRAINAGE LAYER 12" NOMINAL
14		12" NOMINAL 3/4" MIN. POLY DRAINAGE LAYER 12" NOMINAL

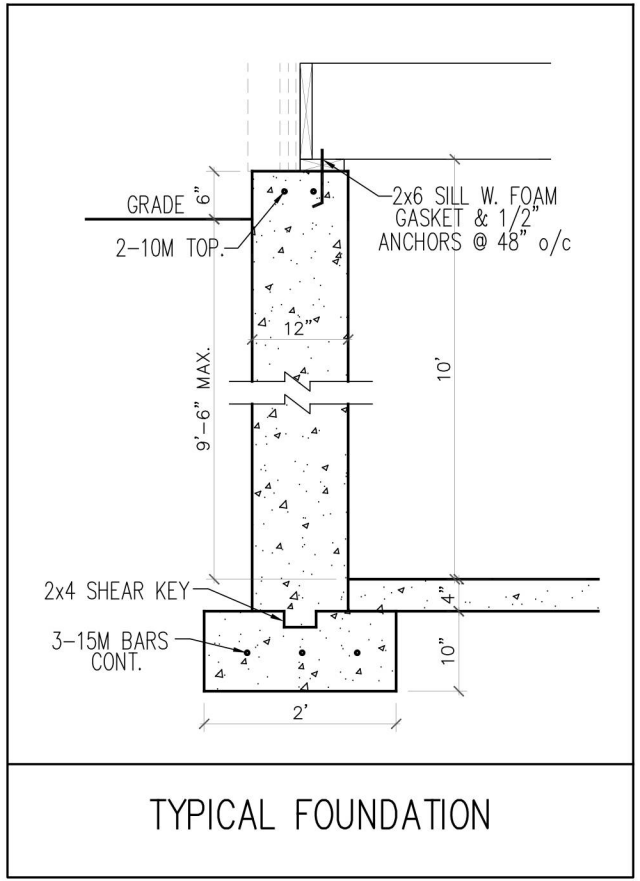



⑤ SMOKE ALARMS NOTES: Install smoke alarms on each floor level, including basement, in conformance with OBC 9.10.19.(1)(2) (interconnected) and contain a visual signalling component	⑥ CARBON MONOXIDE DETECTOR NOTE: Install carbon monoxide detectors for fuel appliances, as well as outside sleeping areas (interconnected) as per OBC 9.33.4.2
--	---

NOTE - DRAIN WATER HEAT RECOVERY UNIT TO BE INSTALLED
NOTE - RADON MITIGATION MEASURES MUST BE INSTALLED AS PER O.B.C. SB-9

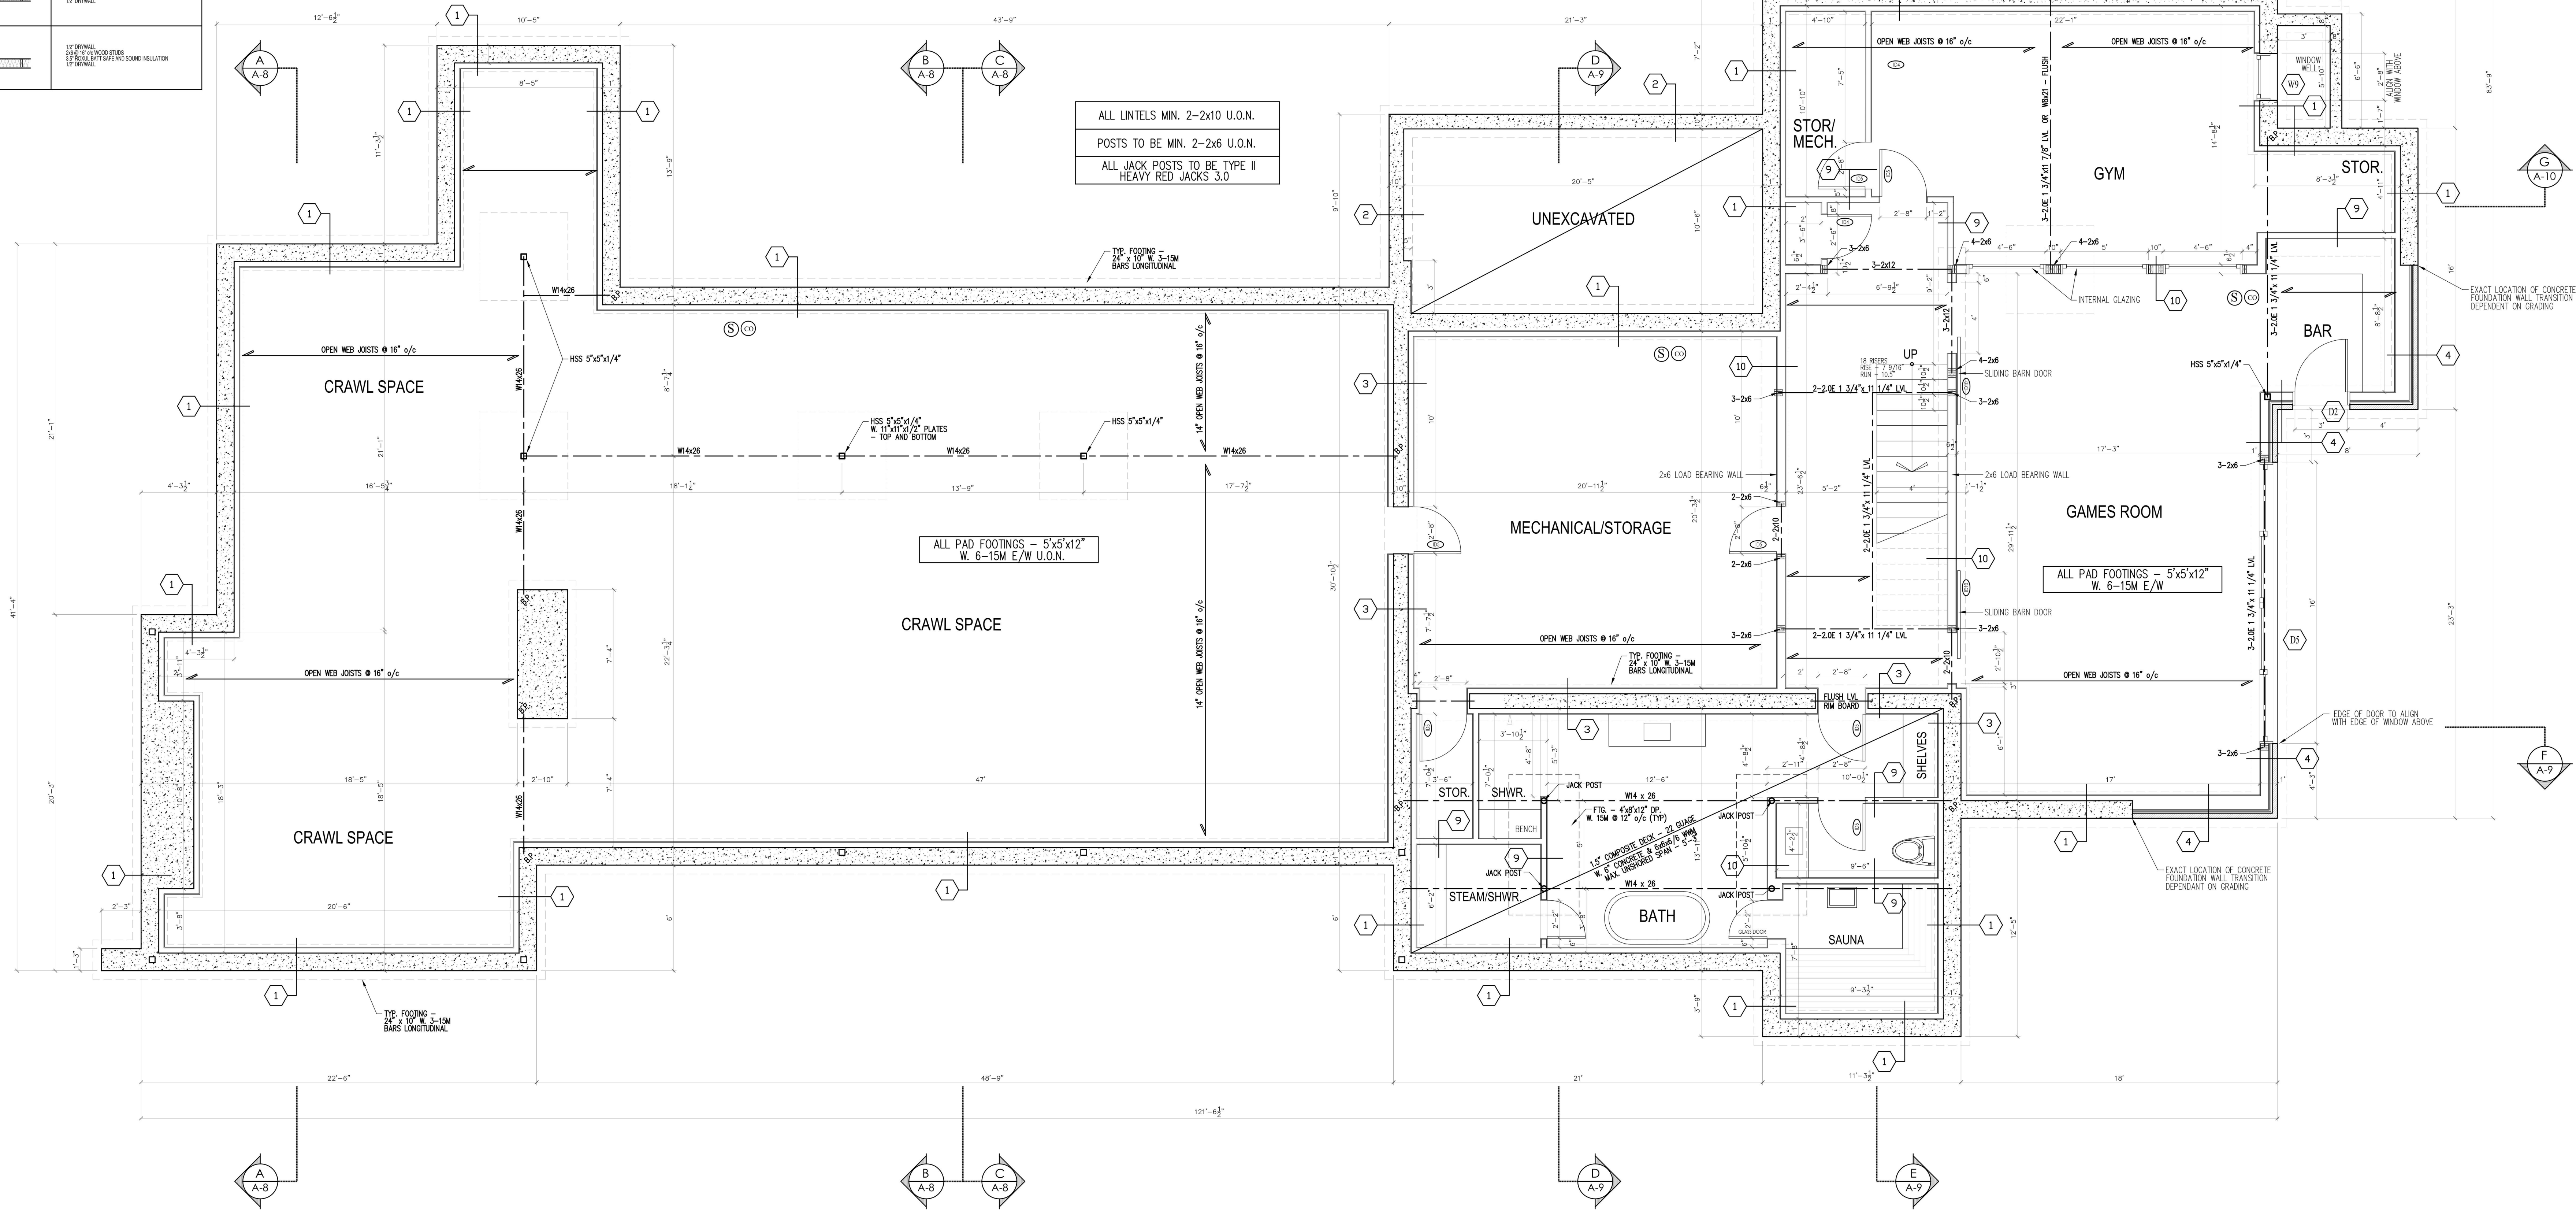


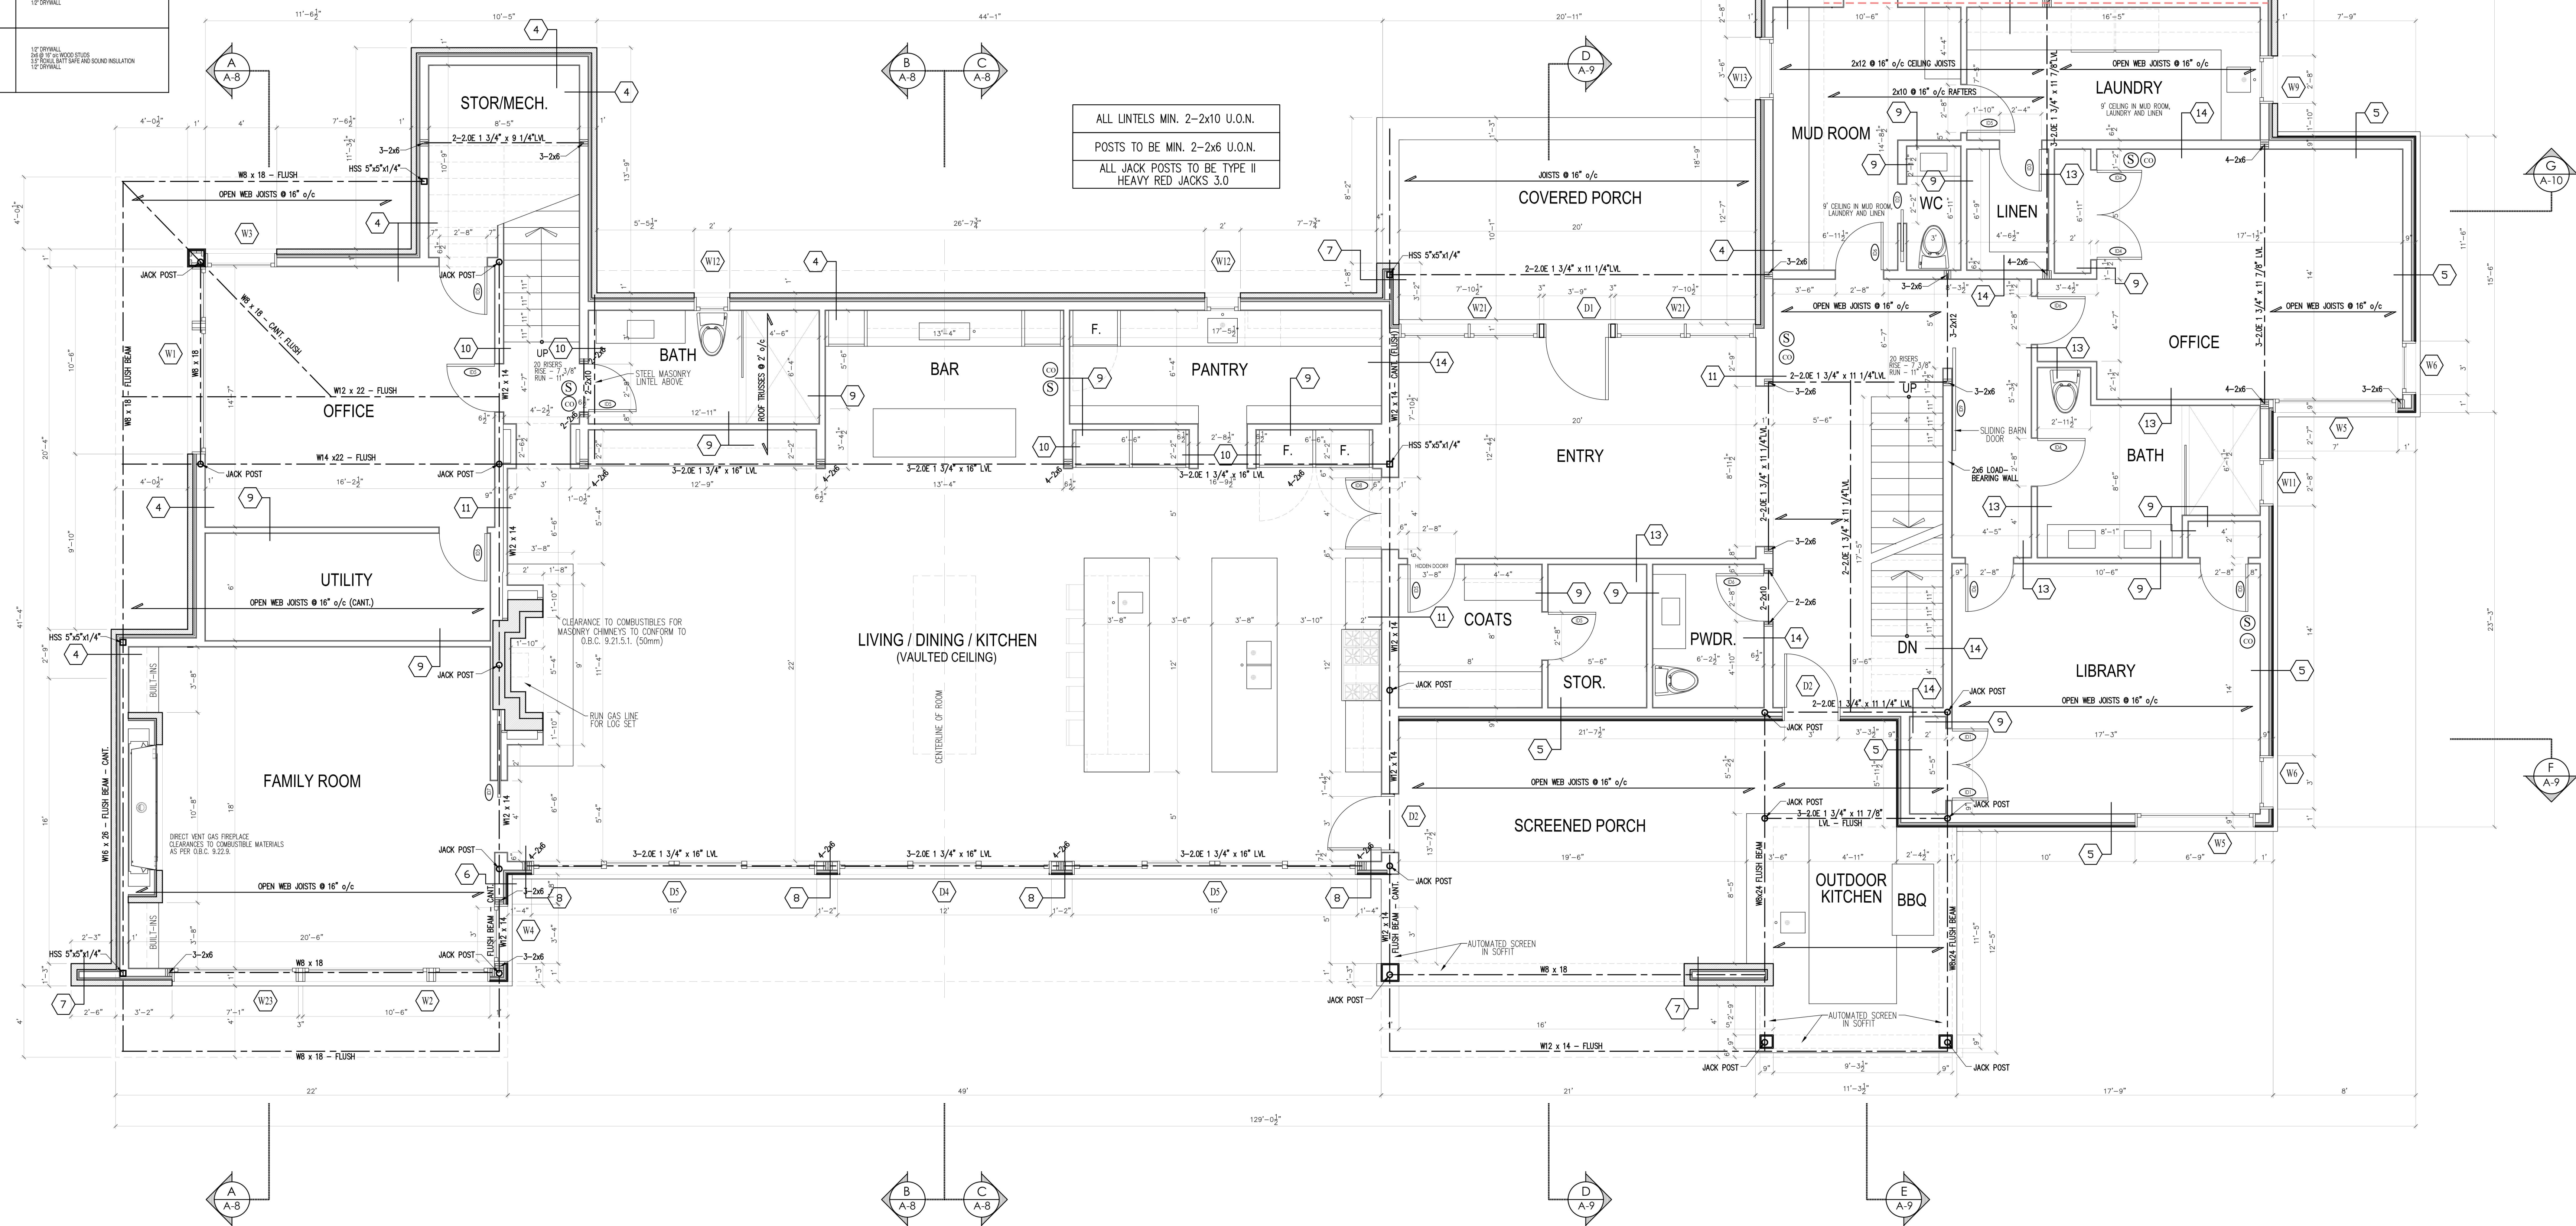[illegible]

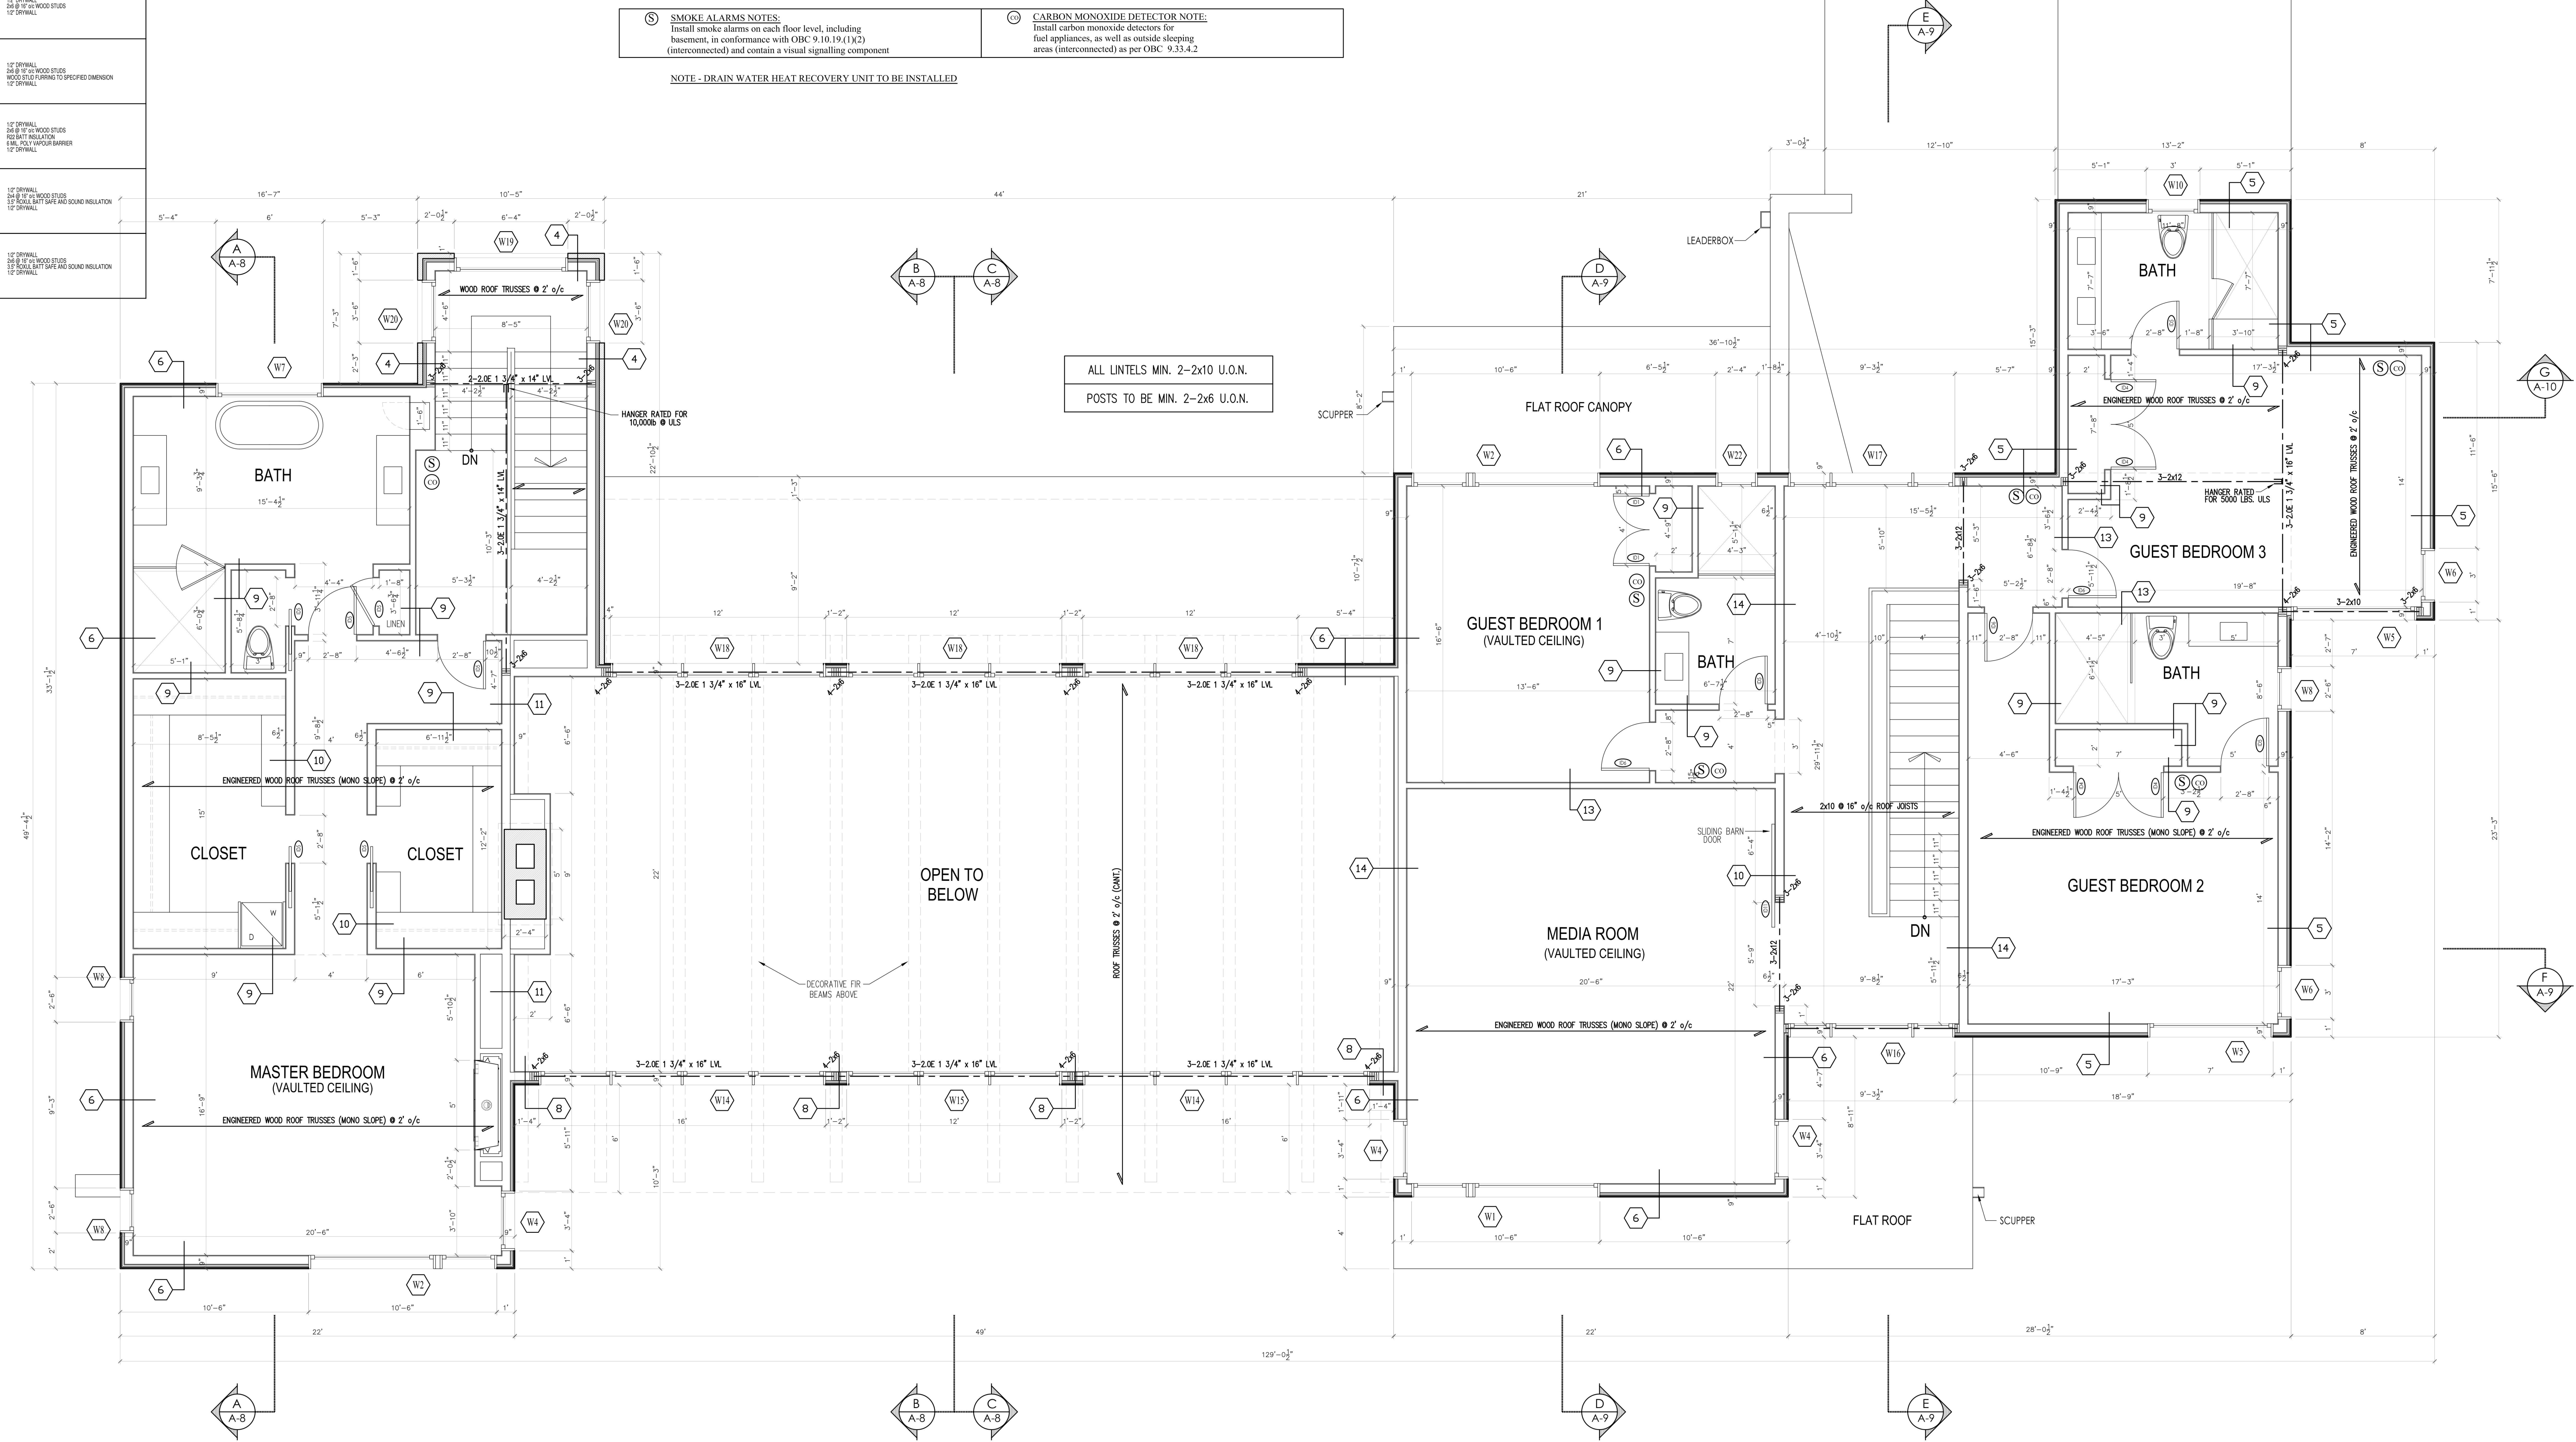[illegible]

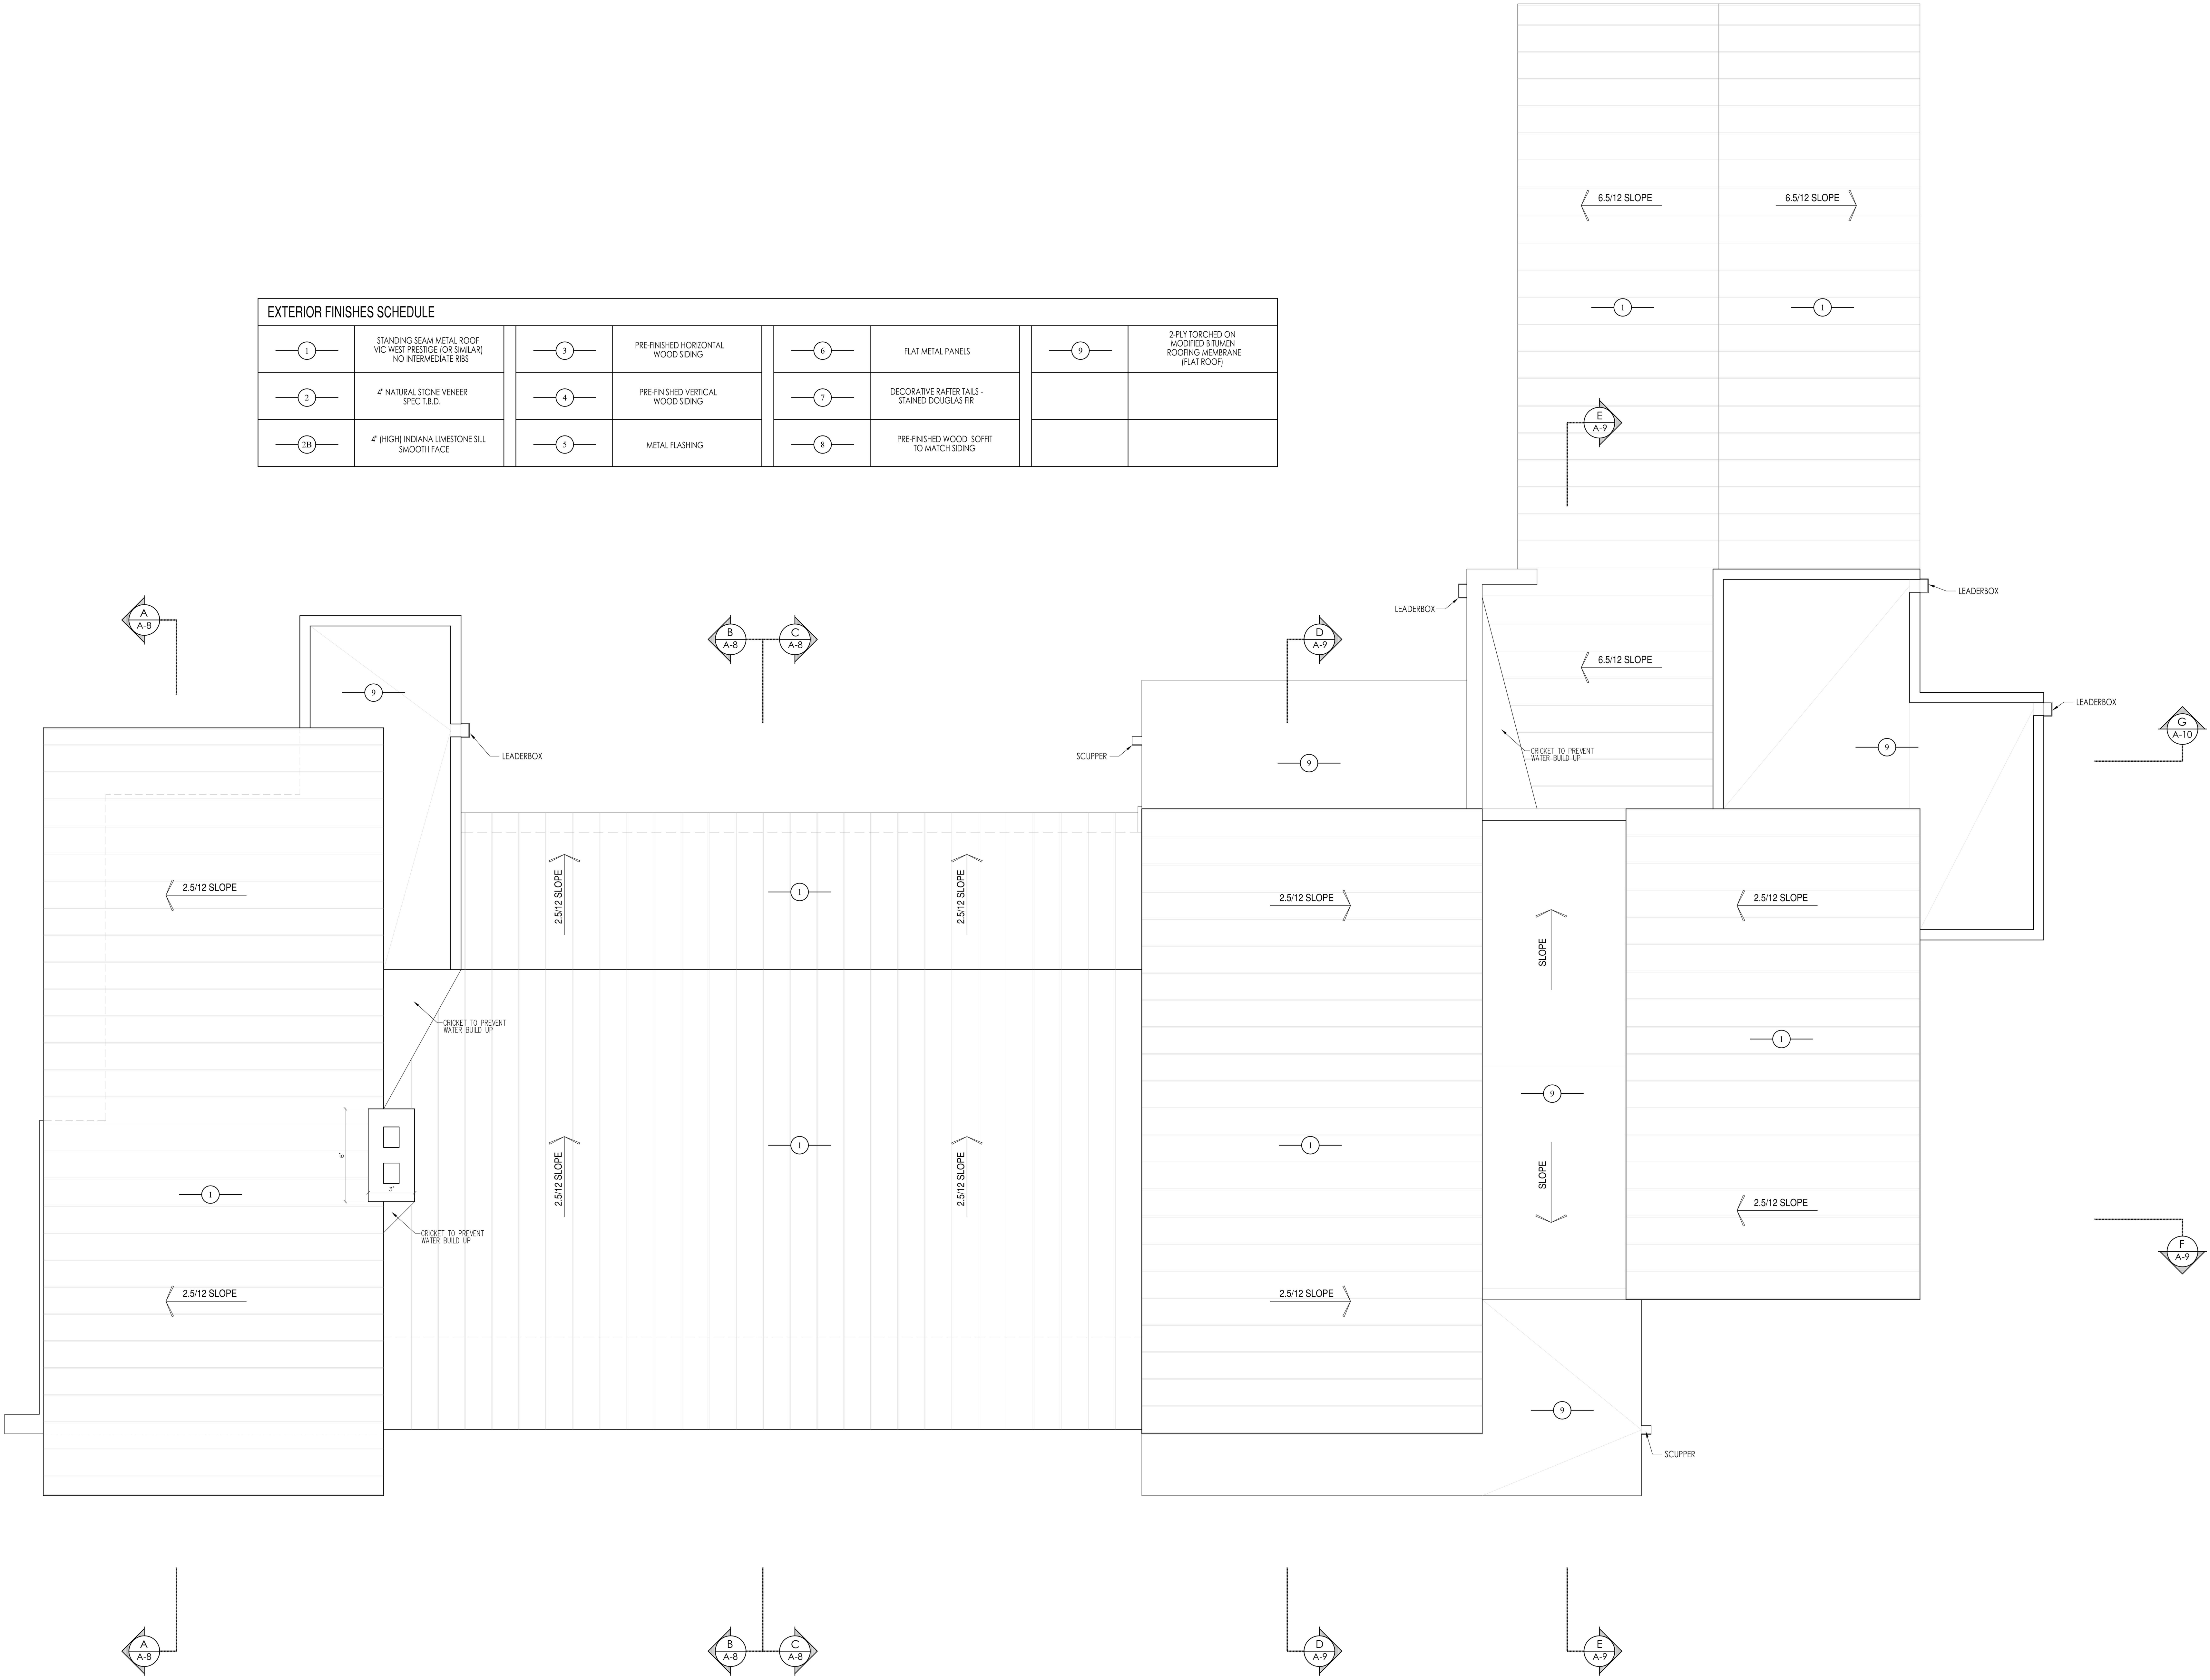


EXTERIOR FINISHES SCHEDULE							
	STANDING SEAM METAL ROOF VIC WEST PRESTIGE (OR SIMILAR) NO INTERMEDIATE RIBS		PRE-FINISHED HORIZONTAL WOOD SIDING		FLAT METAL PANELS		2-PLY TORCHED ON MODIFIED BITUMEN ROOFING MEMBRANE (FLAT ROOF)
	4" NATURAL STONE VENEER SPEC T.B.D.		PRE-FINISHED VERTICAL WOOD SIDING		DECORATIVE RAFTER TAILS - STAINED DOUGLAS FIR		
	4" [HIGH] INDIANA LIMESTONE SILL SMOOTH FACE		METAL FLASHING		PRE-FINISHED WOOD SOFFIT TO MATCH SIDING		

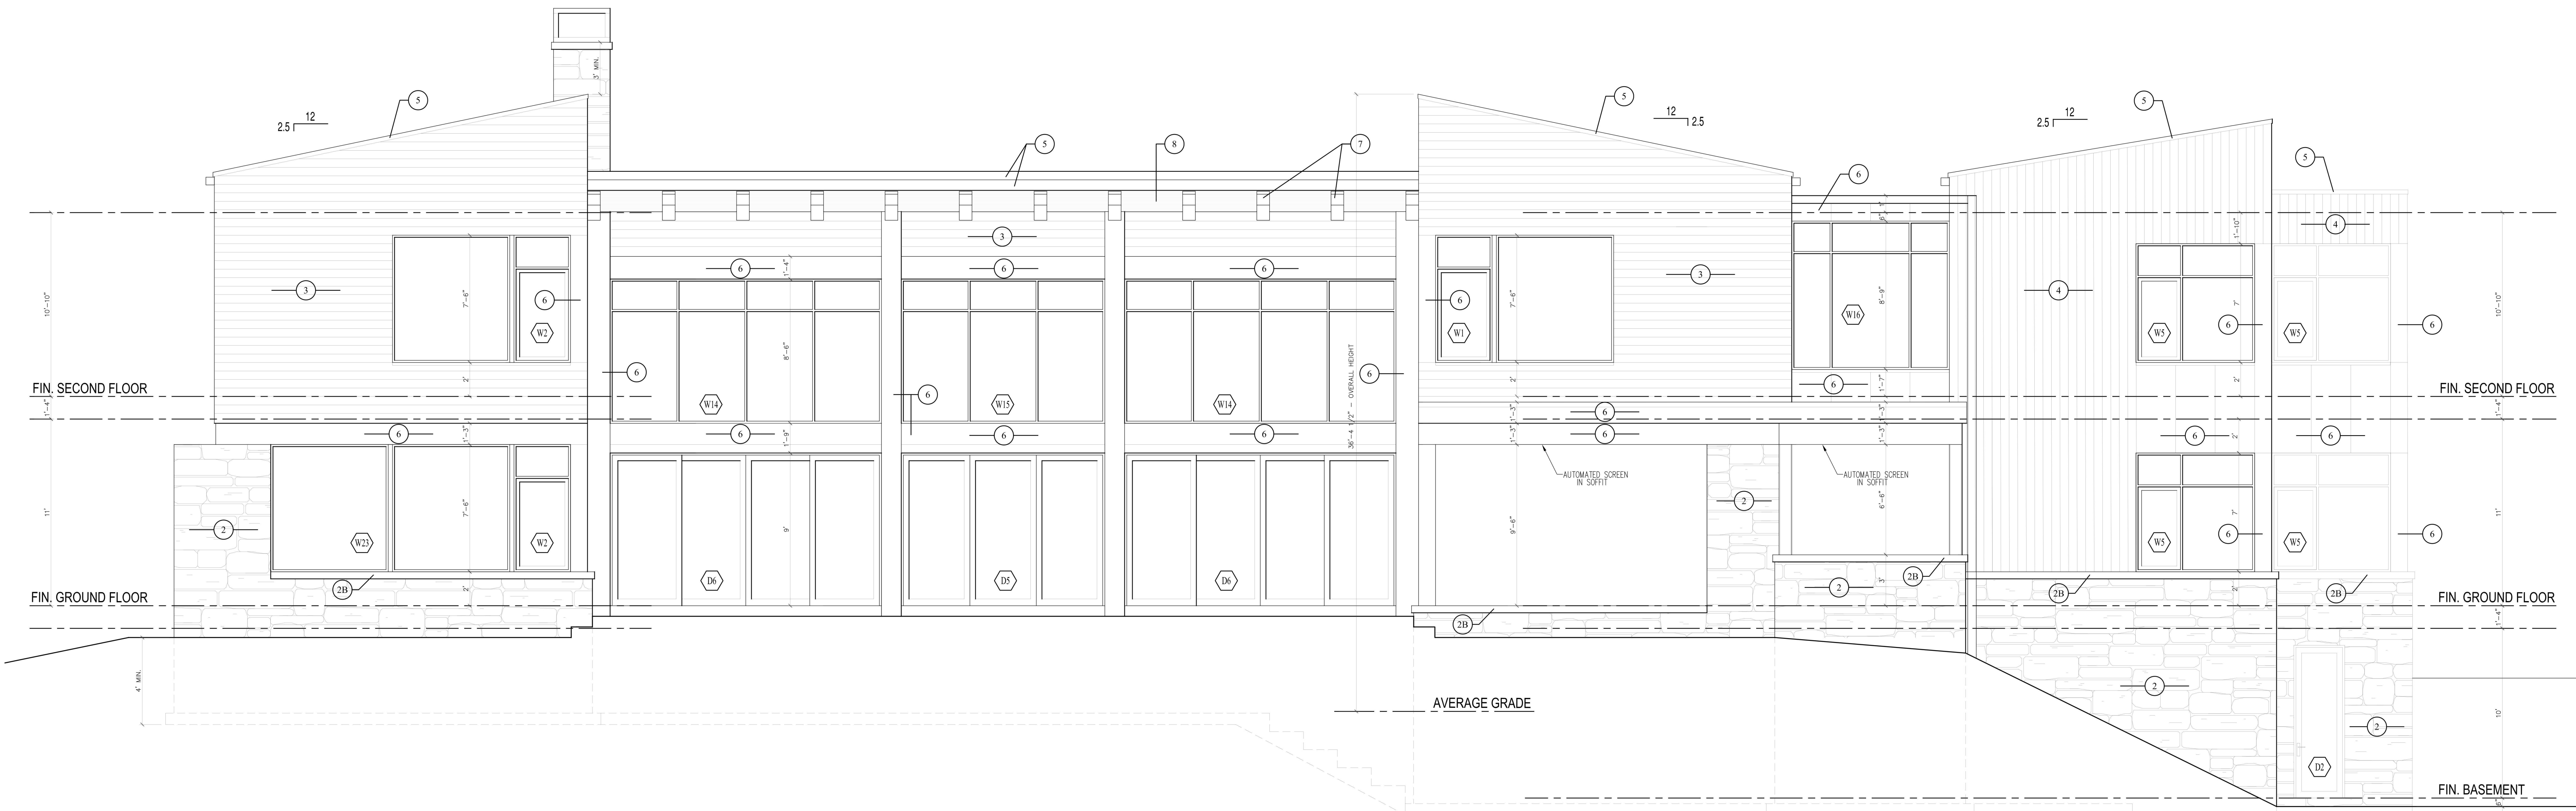


SOUTH ELEVATION

EXTERIOR FINISHES SCHEDULE					
1	STANDING SEAM METAL ROOF VIC WEST PRESTIGE (OR SIMILAR) NO INTERMEDIATE RIBS	3	PRE-FINISHED HORIZONTAL WOOD SIDING	6	FLAT METAL PANELS
2	4" NATURAL STONE VENEER SPEC T.B.D.	4	PRE-FINISHED VERTICAL WOOD SIDING	7	DECORATIVE RAFTER TAILS - STAINED DOUGLAS FIR
2B	4" (HIGH) INDIANA LIMESTONE SILL SMOOTH FACE	5	METAL FLASHING	8	PRE-FINISHED WOOD SOFFIT TO MATCH SIDING

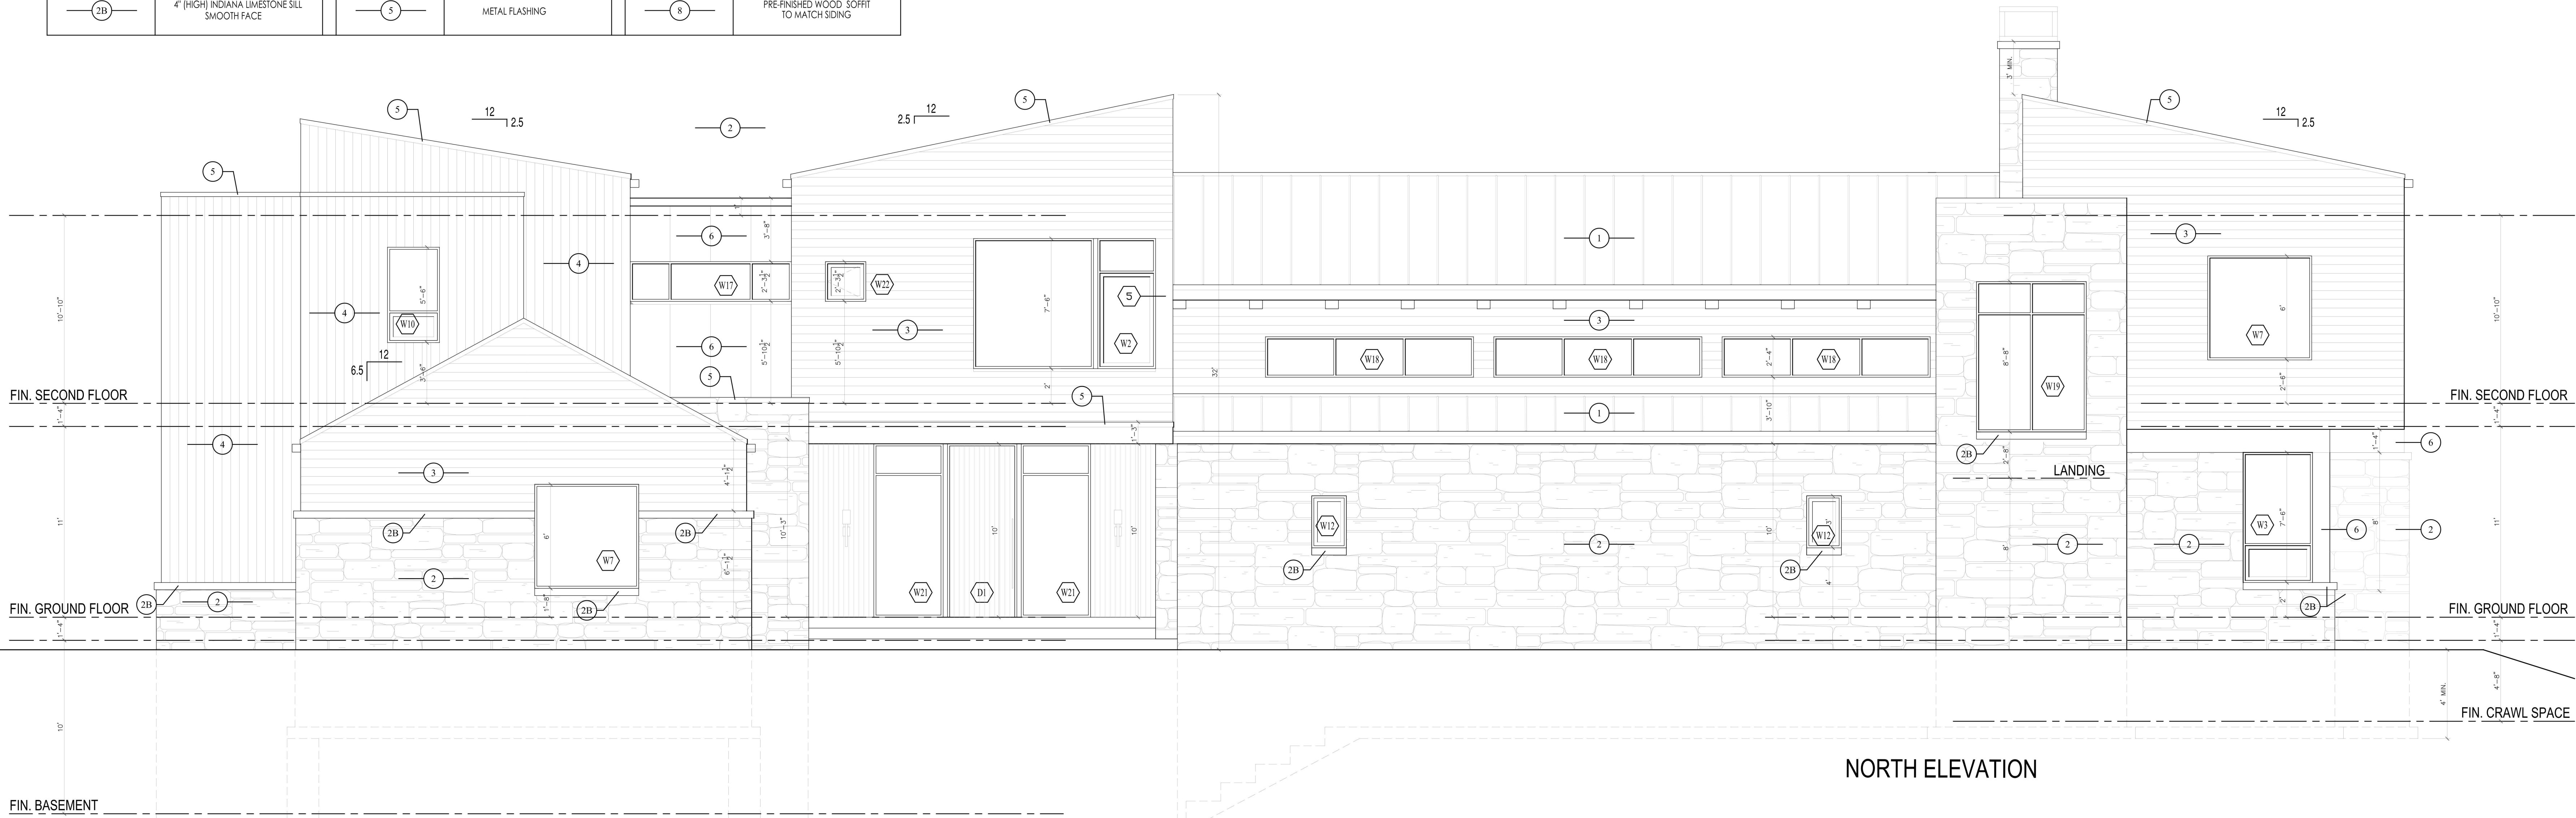

NORTH ELEVATION

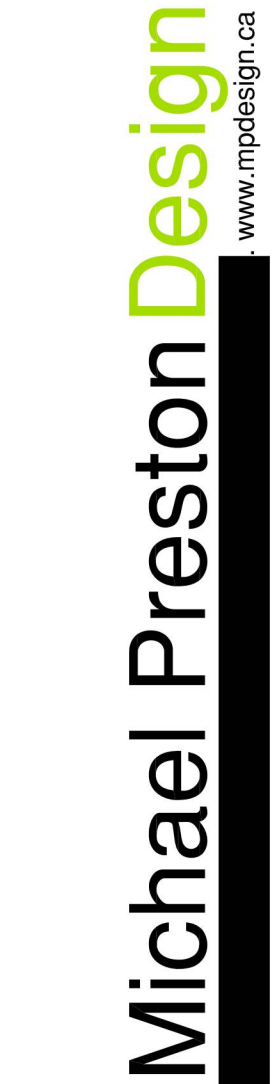EAST ELEVATION

THE UNDERSIGNED HAS REVIEWED AND RATES RESPONSIBILITY FOR THIS DESIGN, AND HAS THE AUTHORITY TO SIGN THE REQUIREMENTS SET OUT IN THE ATTACHED DESIGN RESPONSE.	DATE	3/11/02
QUALIFICATION INFORMATION		
REQUIRED UNLESS DESIGN IS EXEMPT UNDER 2.17.1.1. OF THE BUILDING CODE	NAME	MICHAEL PRIZON
	SIGNATURE	
	REGISTRATION	EA04762000
REGISTRATION INFORMATION		
REQUIRED UNLESS DESIGN IS EXEMPT UNDER 2.17.1.1. OF THE BUILDING CODE	NAME	MICHAEL PRIZON
	DESIGN	32226
	PEM NAME	PRIZON

DATE:	ISSUE:
23 02 24	PERMIT UPDATES

A-7	SHEET:	EAST AND WEST ELEVATIONS	
	DATE:	JULY 2023	TITLE:
	SCALE:	1/4"=1'	PROJECT:
	DRAWN:	M.P.	SOMERVILLE / POLLON RESIDENCE - 439 1000 ISLANDS PARKWAY