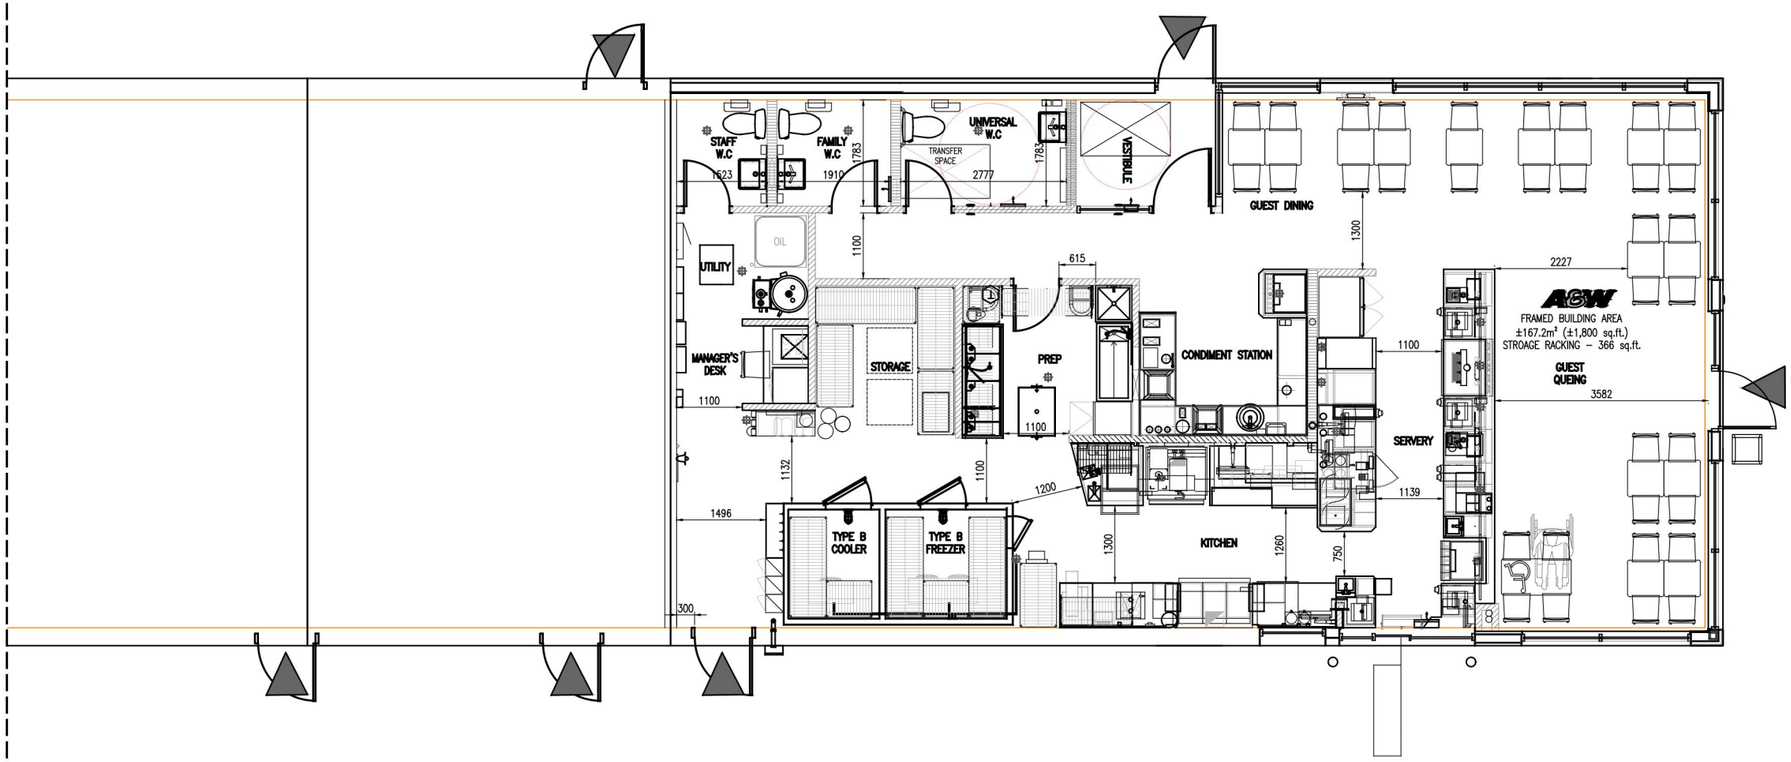

1 PLAN: FLOOR PLAN
FE-03 SCALE: 1:100

REVISIONS

No.	DESCRIPTION	DATE
01	ISSUED FOR APPROVAL	2023.11.23
02	RE-ISSUED FOR APPROVAL	2023.11.27
03	RE-ISSUED FOR APPROVAL	2023.11.28

A&W FOOD SERVICES OF CANADA INC.
DESIGN & CONSTRUCTION
PHONE 604-988-2141

Project
A&W RESTAURANT
357 HWY 2
GANANOQUE, ON.

DRAWING TITLE
FEASIBILITY FLOOR PLAN

Date Created: NOV 15TH 2023
A&W No.: 21047
Scale: 1:100
Drawn By: AM
Checked By: LM
Concept: ENDCAP
Page Number: **FE-04**