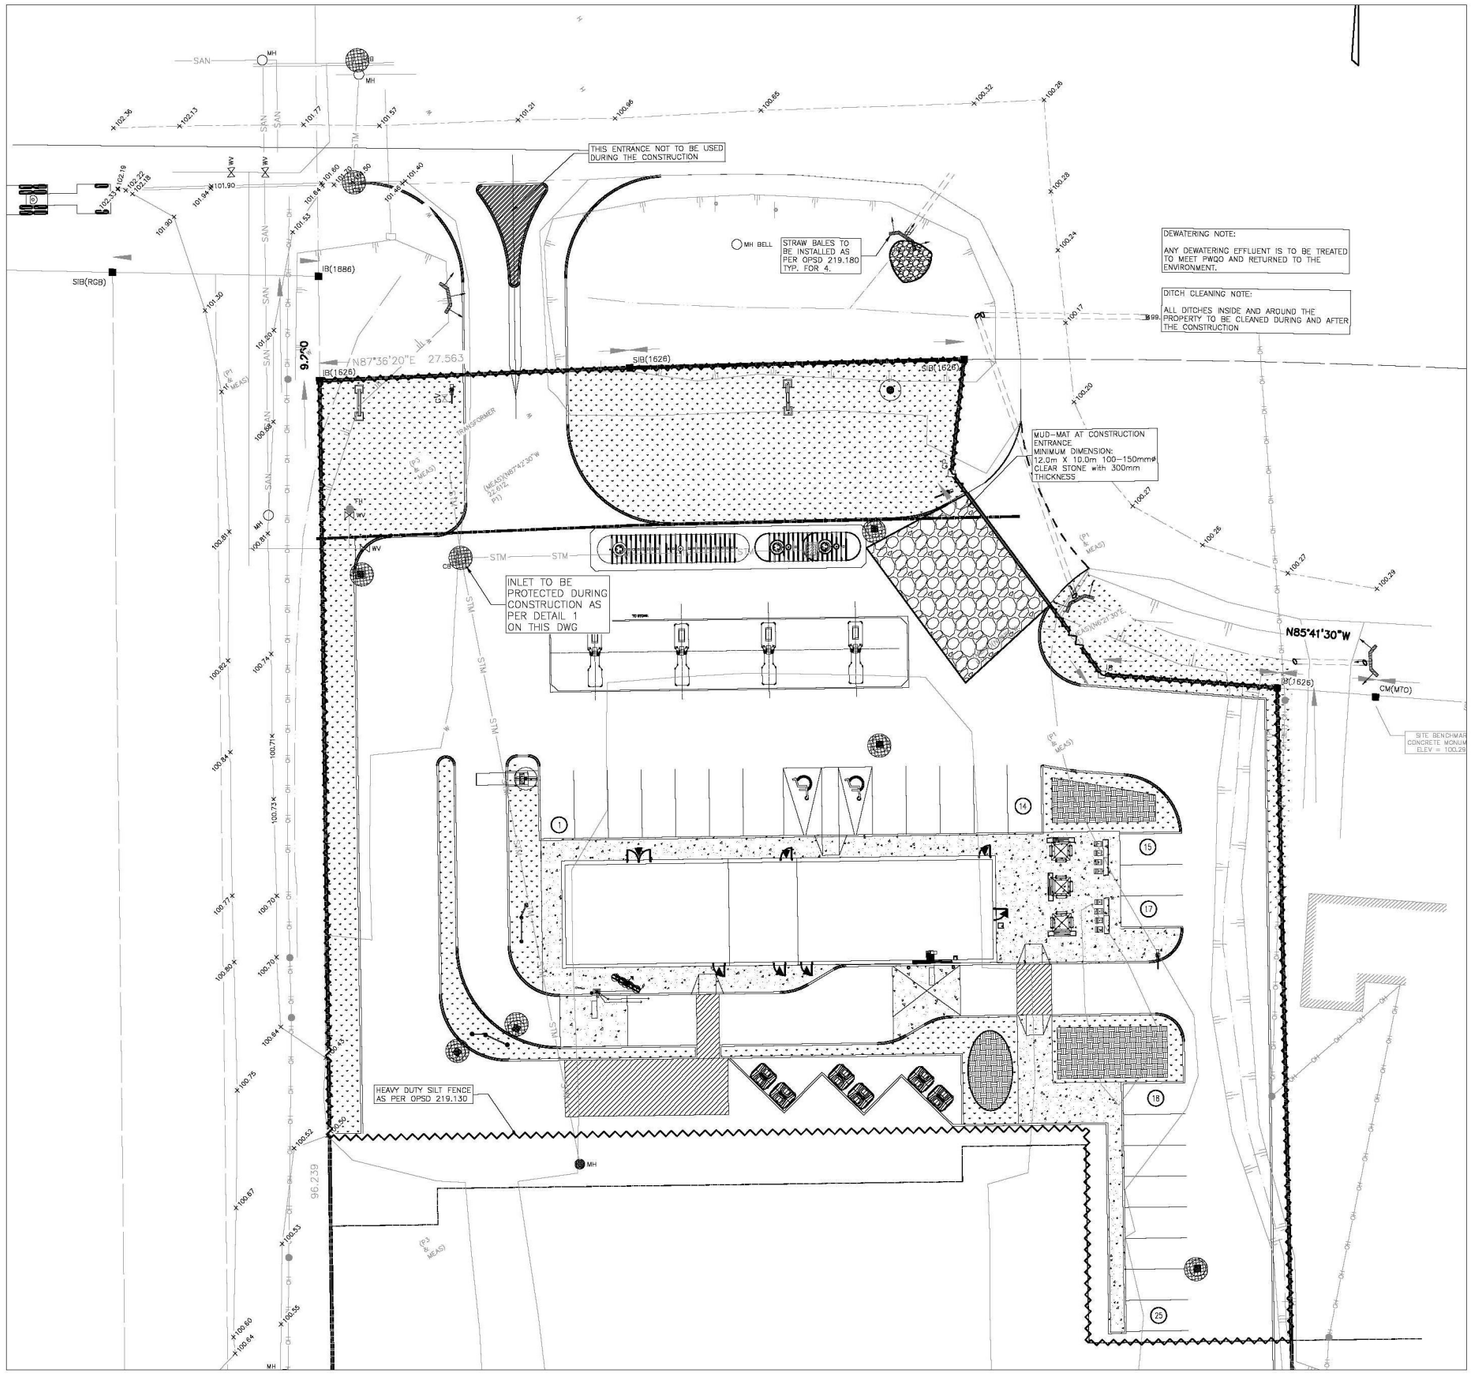

KEY PLAN

MUNICIPAL ADDRESS	LEGAL DESCRIPTION	OWNER OF PROPERTY
815 KING ST EAST LEEDS AND THE THOUSAND ISLANDS, ONTARIO	LOT 17 CONCESSION 1	CONSTRUCTION NORTH

KEY PLAN
N.T.S.

PLAN OF SURVEY AND TOPOGRAPHIC SKETCH OF PART OF LOT 17 CONCESSION 1 NOW IN THE TOWNSHIP OF LEEDS AND THOUSAND ISLANDS, COUNTY OF LEEDS

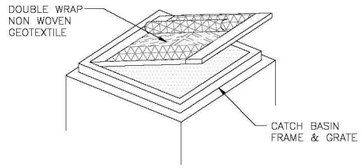

1 CB SEDIMENT PROTECTION DETAIL TYP.
SCALE: NTS

LEGEND:

- STANDARD IRON BAR
- 100.00 EXISTING ELEVATION
- EXISTING CATCHBASIN
- EXISTING C.B./M.H.
- EXISTING MANHOLE
- STREET LIGHT
- SILT FENCE
- NEW CATCHBASIN
- NEW C.B./M.H.
- NEW MANHOLE
- INLET PROTECTION
- STRAW BALES

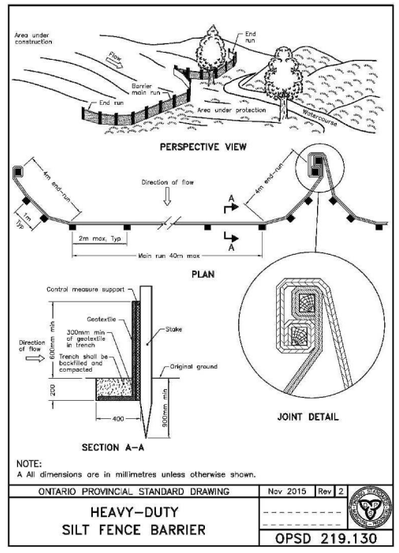

NOTE:
A All dimensions are in millimetres unless otherwise shown.

ONTARIO PROVINCIAL STANDARD DRAWING	Nov 2015	Rev 2
HEAVY-DUTY SILT FENCE BARRIER		OPSD 219.130

Drawn By	RM	Date	2023-10-03
Reviewed By	SK	Date	2023-10-05
DWG Scales	1:250		
File No.			2107-335-00

C03

blueprint2build

R. MEDIRATTA
100028339
9 MAI 2024
LICENSED PROFESSIONAL ENGINEER
PROVINCE OF ONTARIO

EROSION & SEDIMENT CONTROL PLAN
815 KING ST EAST
LEEDS AND THE THOUSAND ISLANDS, ON

REVISIONS			
REV	Date	Description	APRVD
01	24.01.09	ISSUED FOR SPA	RM

File No. 2107-335-00

C03