I REQUIRE THIS PLAN TO BE DEPOSITED UNDER THE LAND TITLES ACT.

Oct 15 2009.

R.G. BENNETT
ONTARIO LAND SURVEYOR

PLAN 28R-13406

RECEIVED AND DEPOSITED
OCT. 15/09

LAND REGISTRAR FOR THE LAND TITLE DIVISION OF LEEDS NO. 28

SCHEDULE

PART	LOT	CONCESSION	PI
1 & 4	19	1	PART OF 14219-0116(L.T)
2 & 3	19	1	PART OF 14219-0122(L.T)

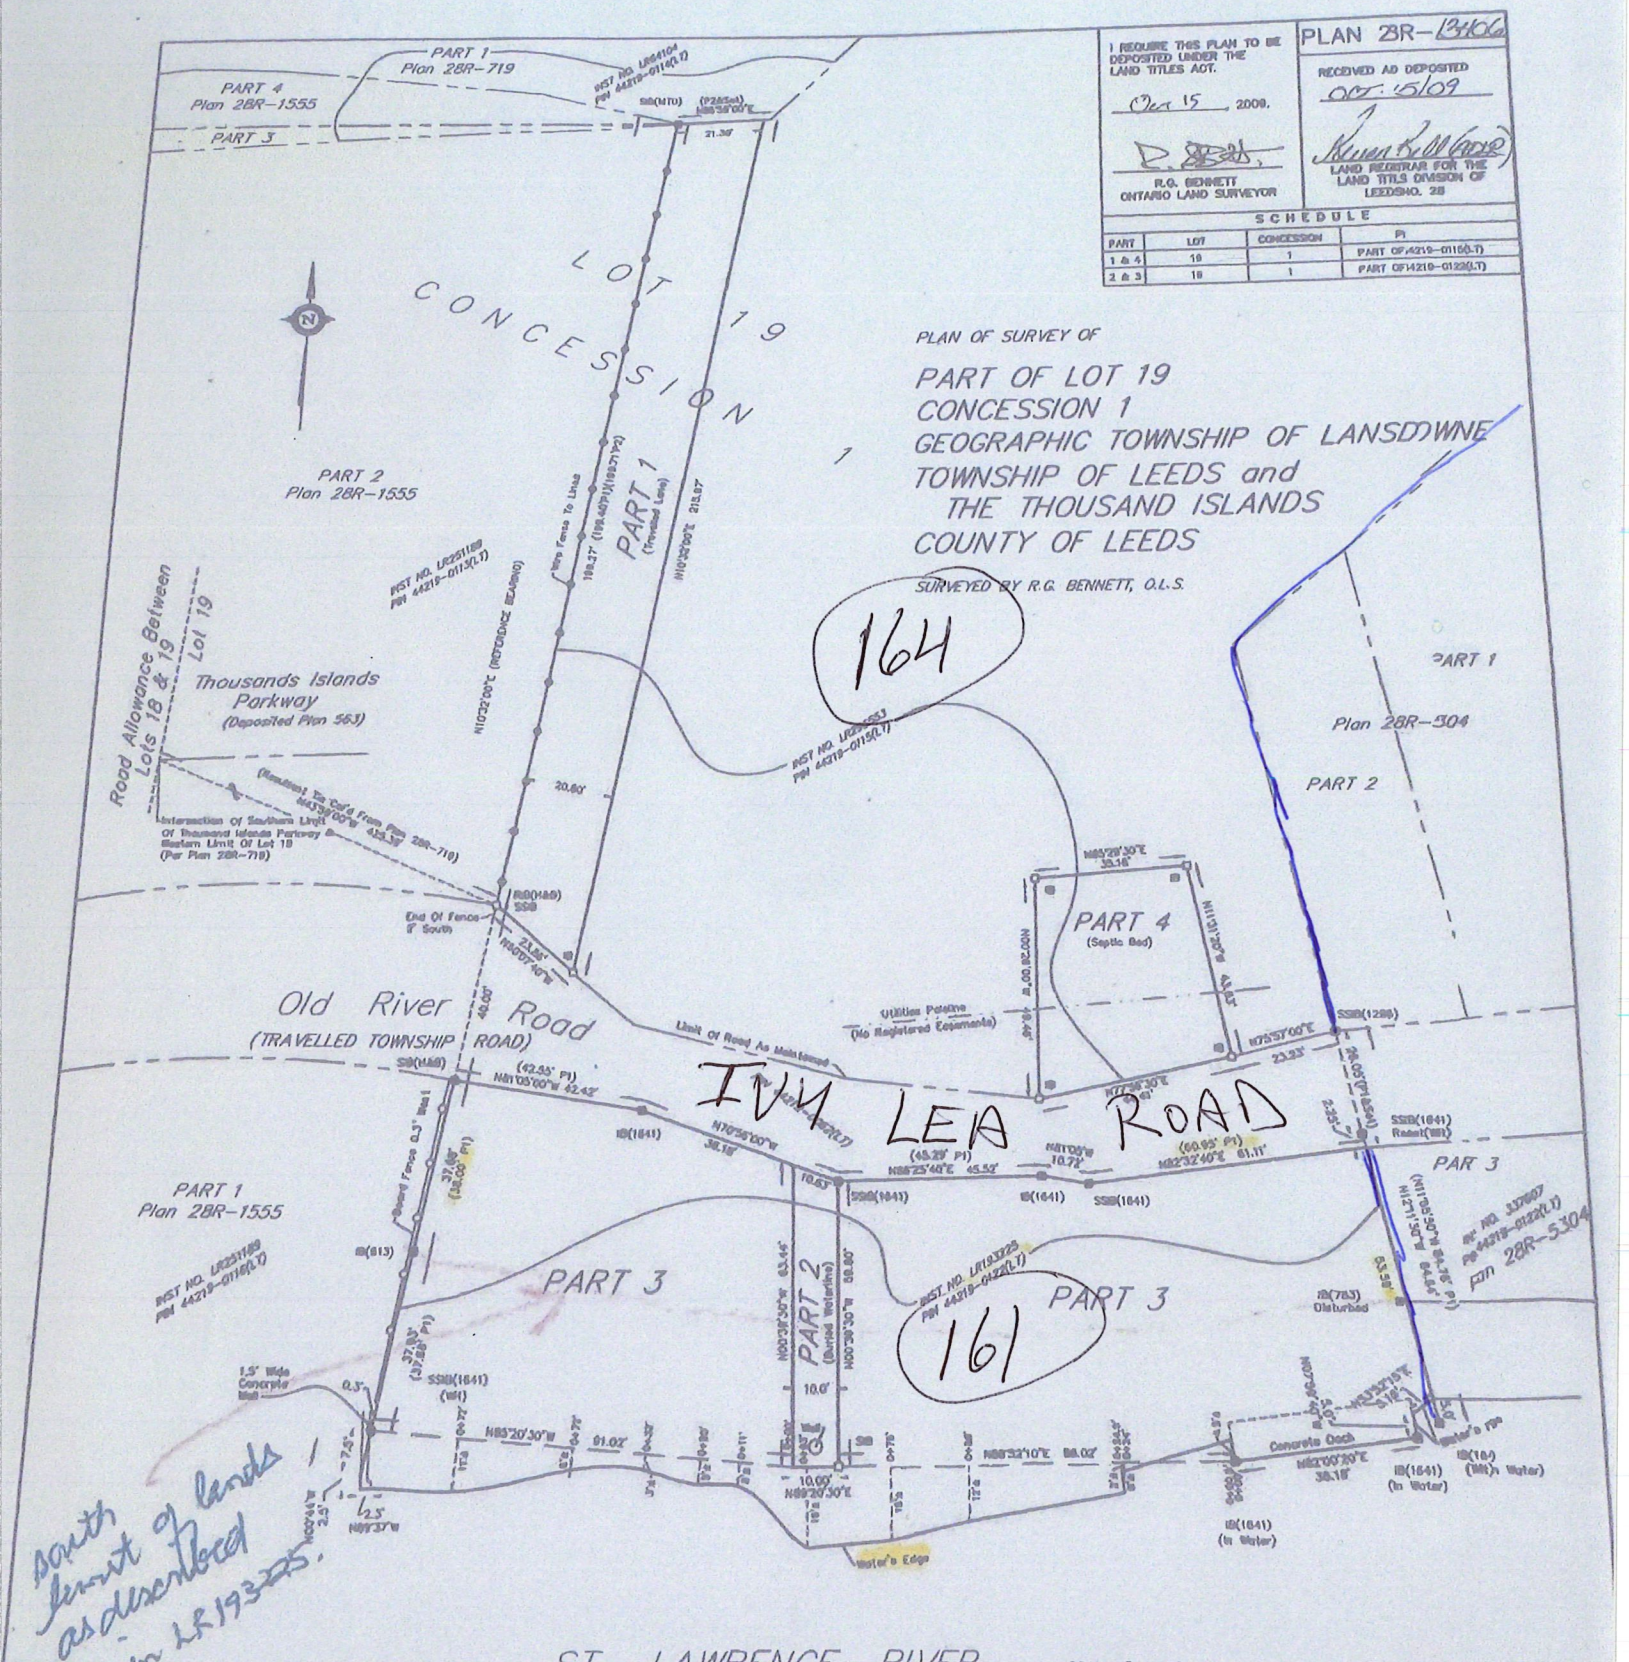

BEARING NOTE

BEARINGS ARE ASTRONOMIC AND ARE REFERRED TO THE EASTERN LIMIT OF PARTs 1 & 2 ON PLAN 28R-1555, HAVING A BEARING OF N10°32'00"E.

NOTES

- LIMITS OF PARTs 2 & 4 INDICATED BY OWNER.
- SSIB SET DUE LACK OF OVERBURDEN.

SCALE 1" = 20'

0 5 10 15 20 40 60 80 100 ft.

IMPERIAL

DISTANCES SHOWN ON THIS PLAN ARE IN FEET AND CAN BE CONVERTED TO METRES BY MULTIPLYING BY 0.3048.

LEGEND & NOTES : (IF APPLICABLE)

- DENOTES FOUND MONUMENTS
- DENOTES SET MONUMENTS
- DENOTES IRON BAR
- DENOTES STANDARD IRON BAR
- DENOTES SHORT STANDARD IRON BAR
- DENOTES ROUND IRON BAR
- DENOTES CONCRETE MONUMENT
- DENOTES WITNESS
- DENOTES UNDEPOSITED PLAN PREPARED BY W.B. COLLETT, O.L.S., COMPLETED JANUARY 8, 1993.

P2 DENOTES PLAN 28R-1555

I HEREBY CERTIFY THAT :

1. THIS PLAN AND SURVEY ARE CORRECT AND IN ACCORDANCE WITH THE SURVEYS ACT, SURVEYORS ACT AND THE LAND TITLES ACT AND THE REGULATIONS MADE UNDER THEM.
2. THE SURVEY WAS COMPLETED ON THE 15th DAY OF May 2009.

DATED : Oct 15/09

R.G. BENNETT
ONTARIO LAND SURVEYOR

FROM THE OFFICE OF

R. G. BENNETT SURVEYING LTD.
ONTARIO LAND SURVEYOR

BROCKVILLE, ONTARIO (613)498-0288 FAX (613)498-3218

SCALE	FIELD WORK	DRAWN	CHECKED	ACAD FILE	JOB No.	REF.
1"=20'	R.G.B.	G.B.	R.G.B.	RG81778	778	17

37.88 75.81 10.72
7.5 45.52